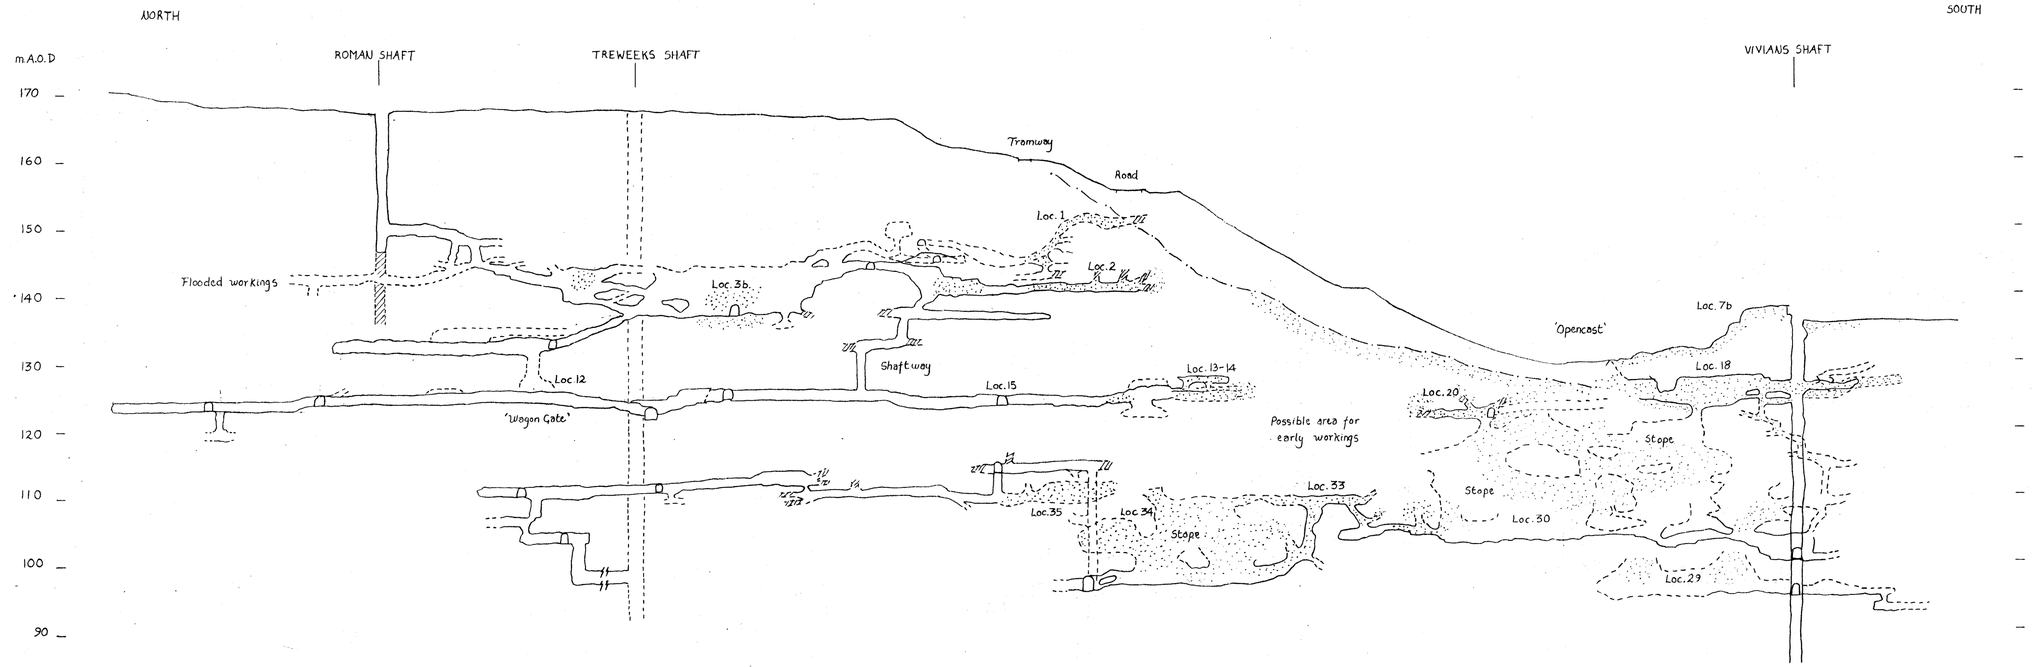

ROMAN-VIVIANS VEIN SYSTEM

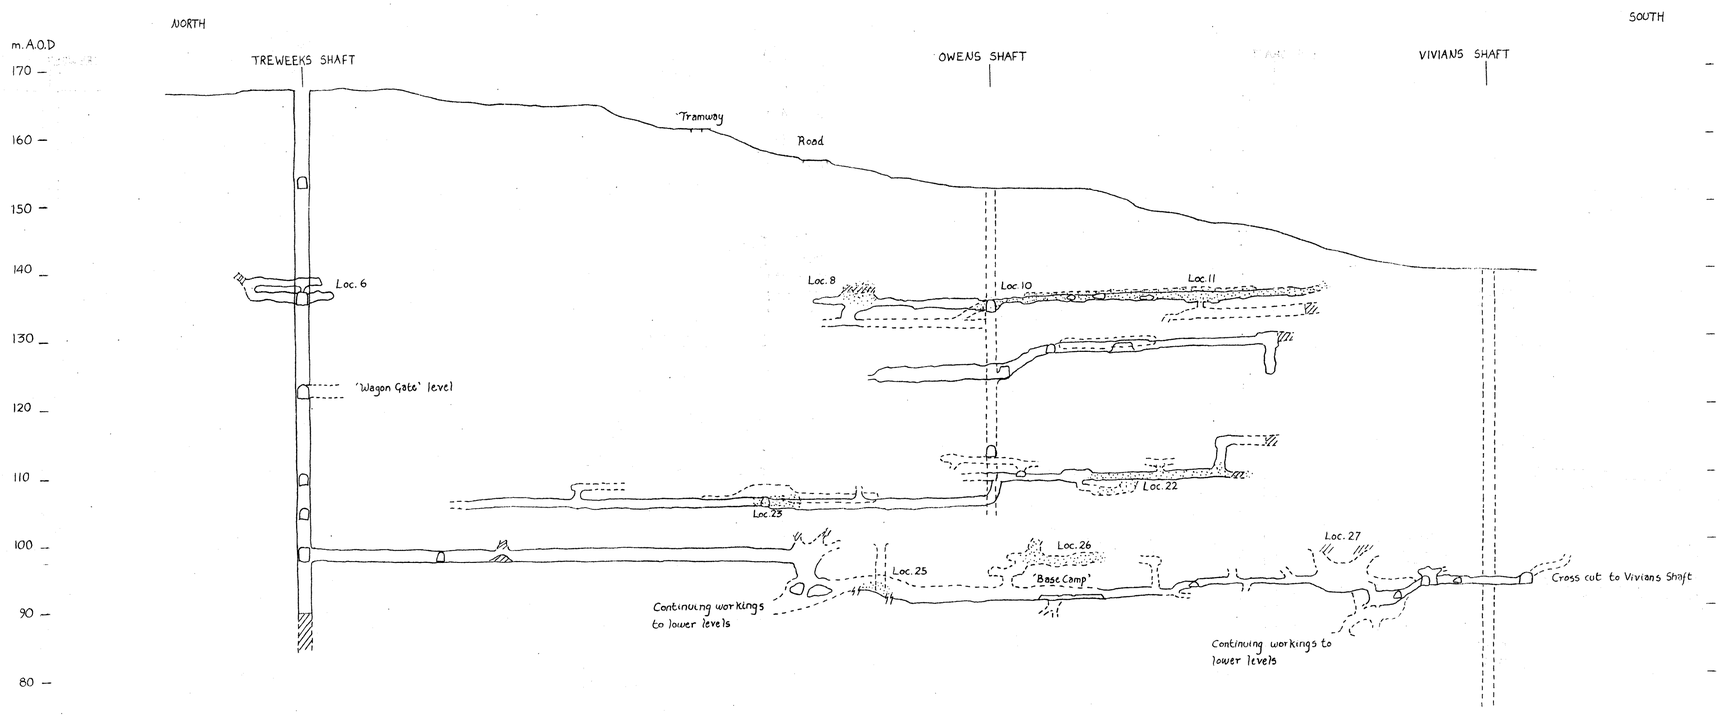

TREWEEKS - OWENS VEIN SYSTEM

Surveyed

Not surveyed or conjectured position

Area of backfill or collapse

Evidence for 'early' workings

Loc. 1 Location of interest - refer to report

NOTE

These sections represent an idealised line through the workings, therefore the indicated levels are not always in the same plane. Refer to drawings 1-4 for plan positions.

REV.	DATE	NATURE OF REVISION	BY	C

	BY	DATE	CHKD.	DATE
DSGD.	CAL	Feb 93		
TRCD.				

COPYRIGHT
The limits, including the heights and depths of the
shown on this Drawing are simply the limits to which t
Quantities have been measured and do not limit t
obligations of the Contractor under the Contract.

GREAT ORME MINES

SECTIONS

ROMAN - VIVIANS VEIN SYSTEM

TREWEEKS - OWENS VEIN SYSTEM

SCALE 1:500

DATE FEB 93

DRAWING NO. 5